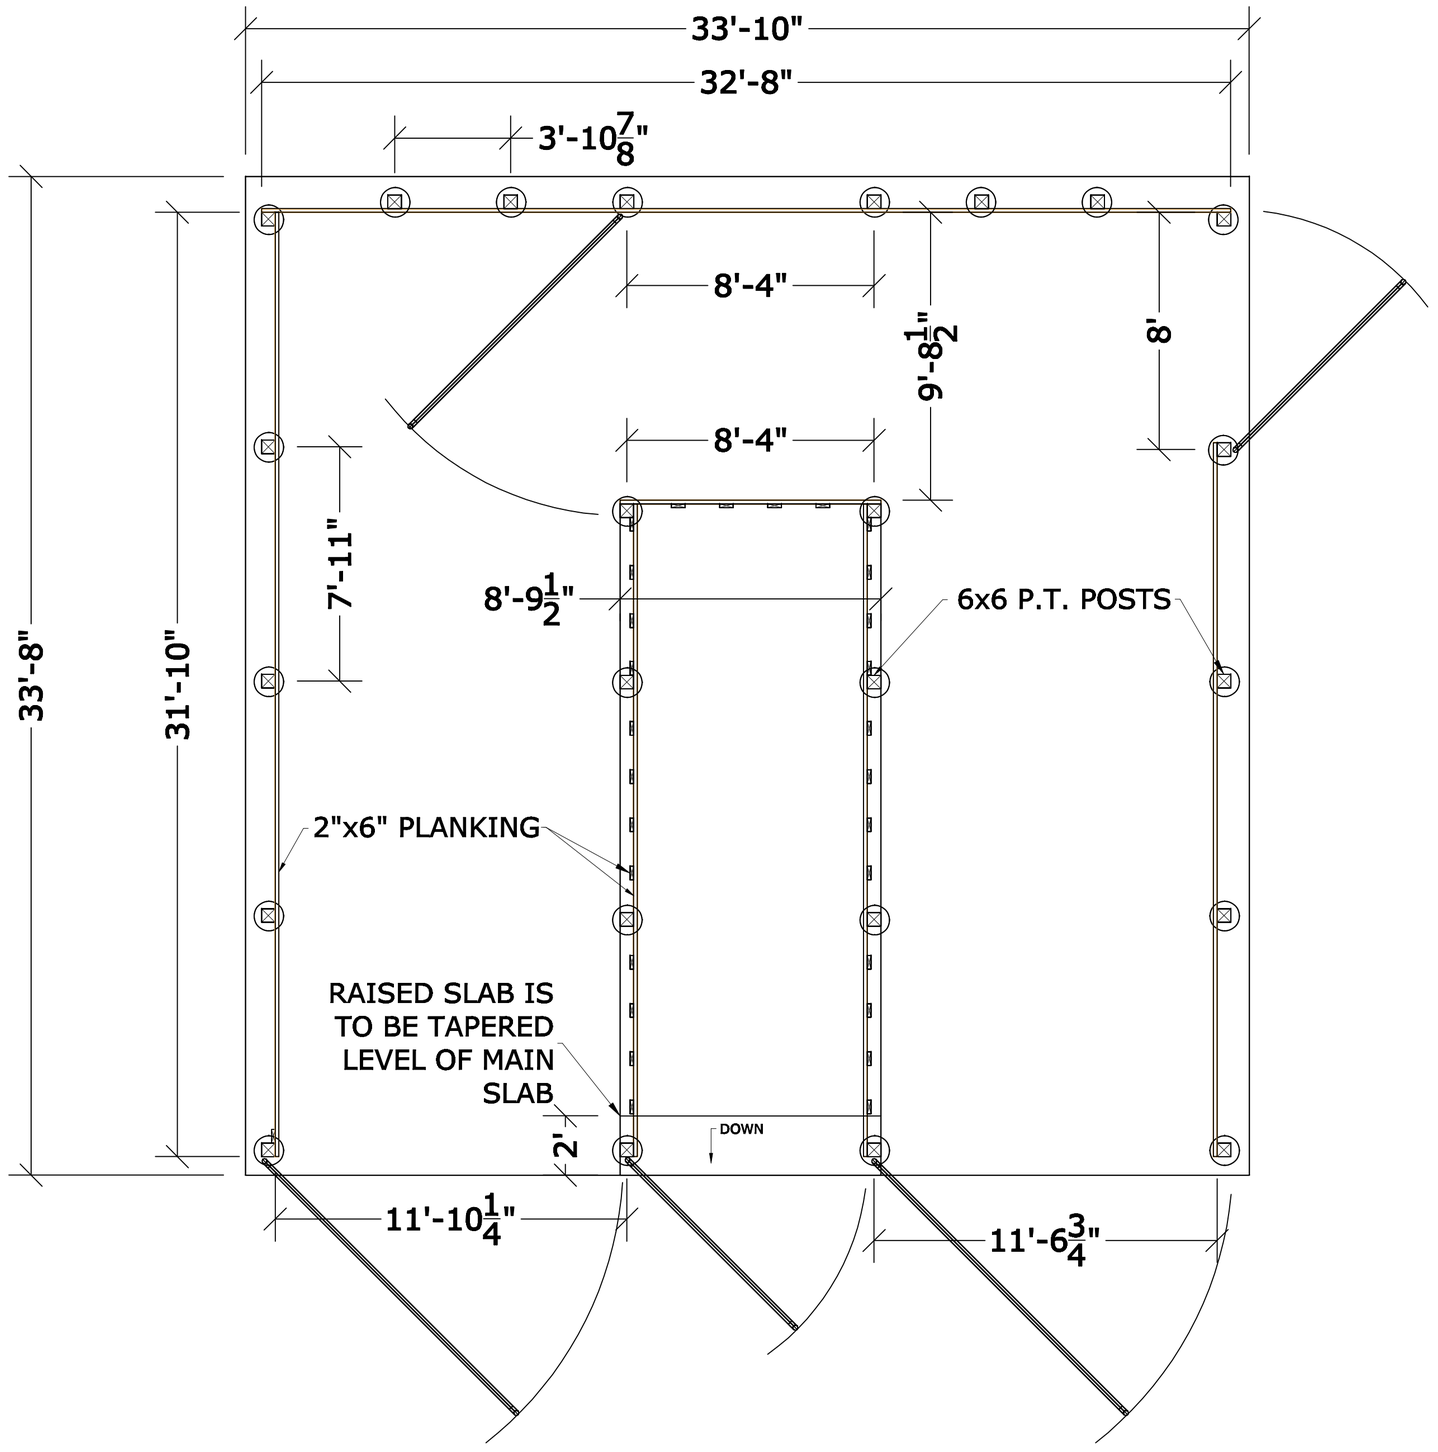


# PLAN VIEW

DO NOT SCALE

UNIVERSITY OF KENTUCKY - COLLEGE OF AGRICULTURE

| REVISIONS | DATE | CHK |
|---|---|---|
| | | |

WINTER FEEDING PAD
OPTION B
UNIVERSITY OF KENTUCKY
COLLEGE OF AGRICULTURE

PLAN VIEW

DRWGS FOR:
- ☒ INFORMATION
- ☐ SUBMITTAL
- ☐ APPROVAL
- ☐ CONSTRUCTION
- ☐ OTHER

SCALE: AS SHOWN

DRAWN BY: J. A.

FILE: CattlefeedingpadII.dwg

DATE: Aug. 2011

BIOSYSTEMS AGRICULTURAL ENGINEERING

BIOSYSTEMS AND AGRICULTURAL ENGINEERING

DESIGN:

SHEET NUMBER
2 OF 3